Haddam Meadows State Boat Launch

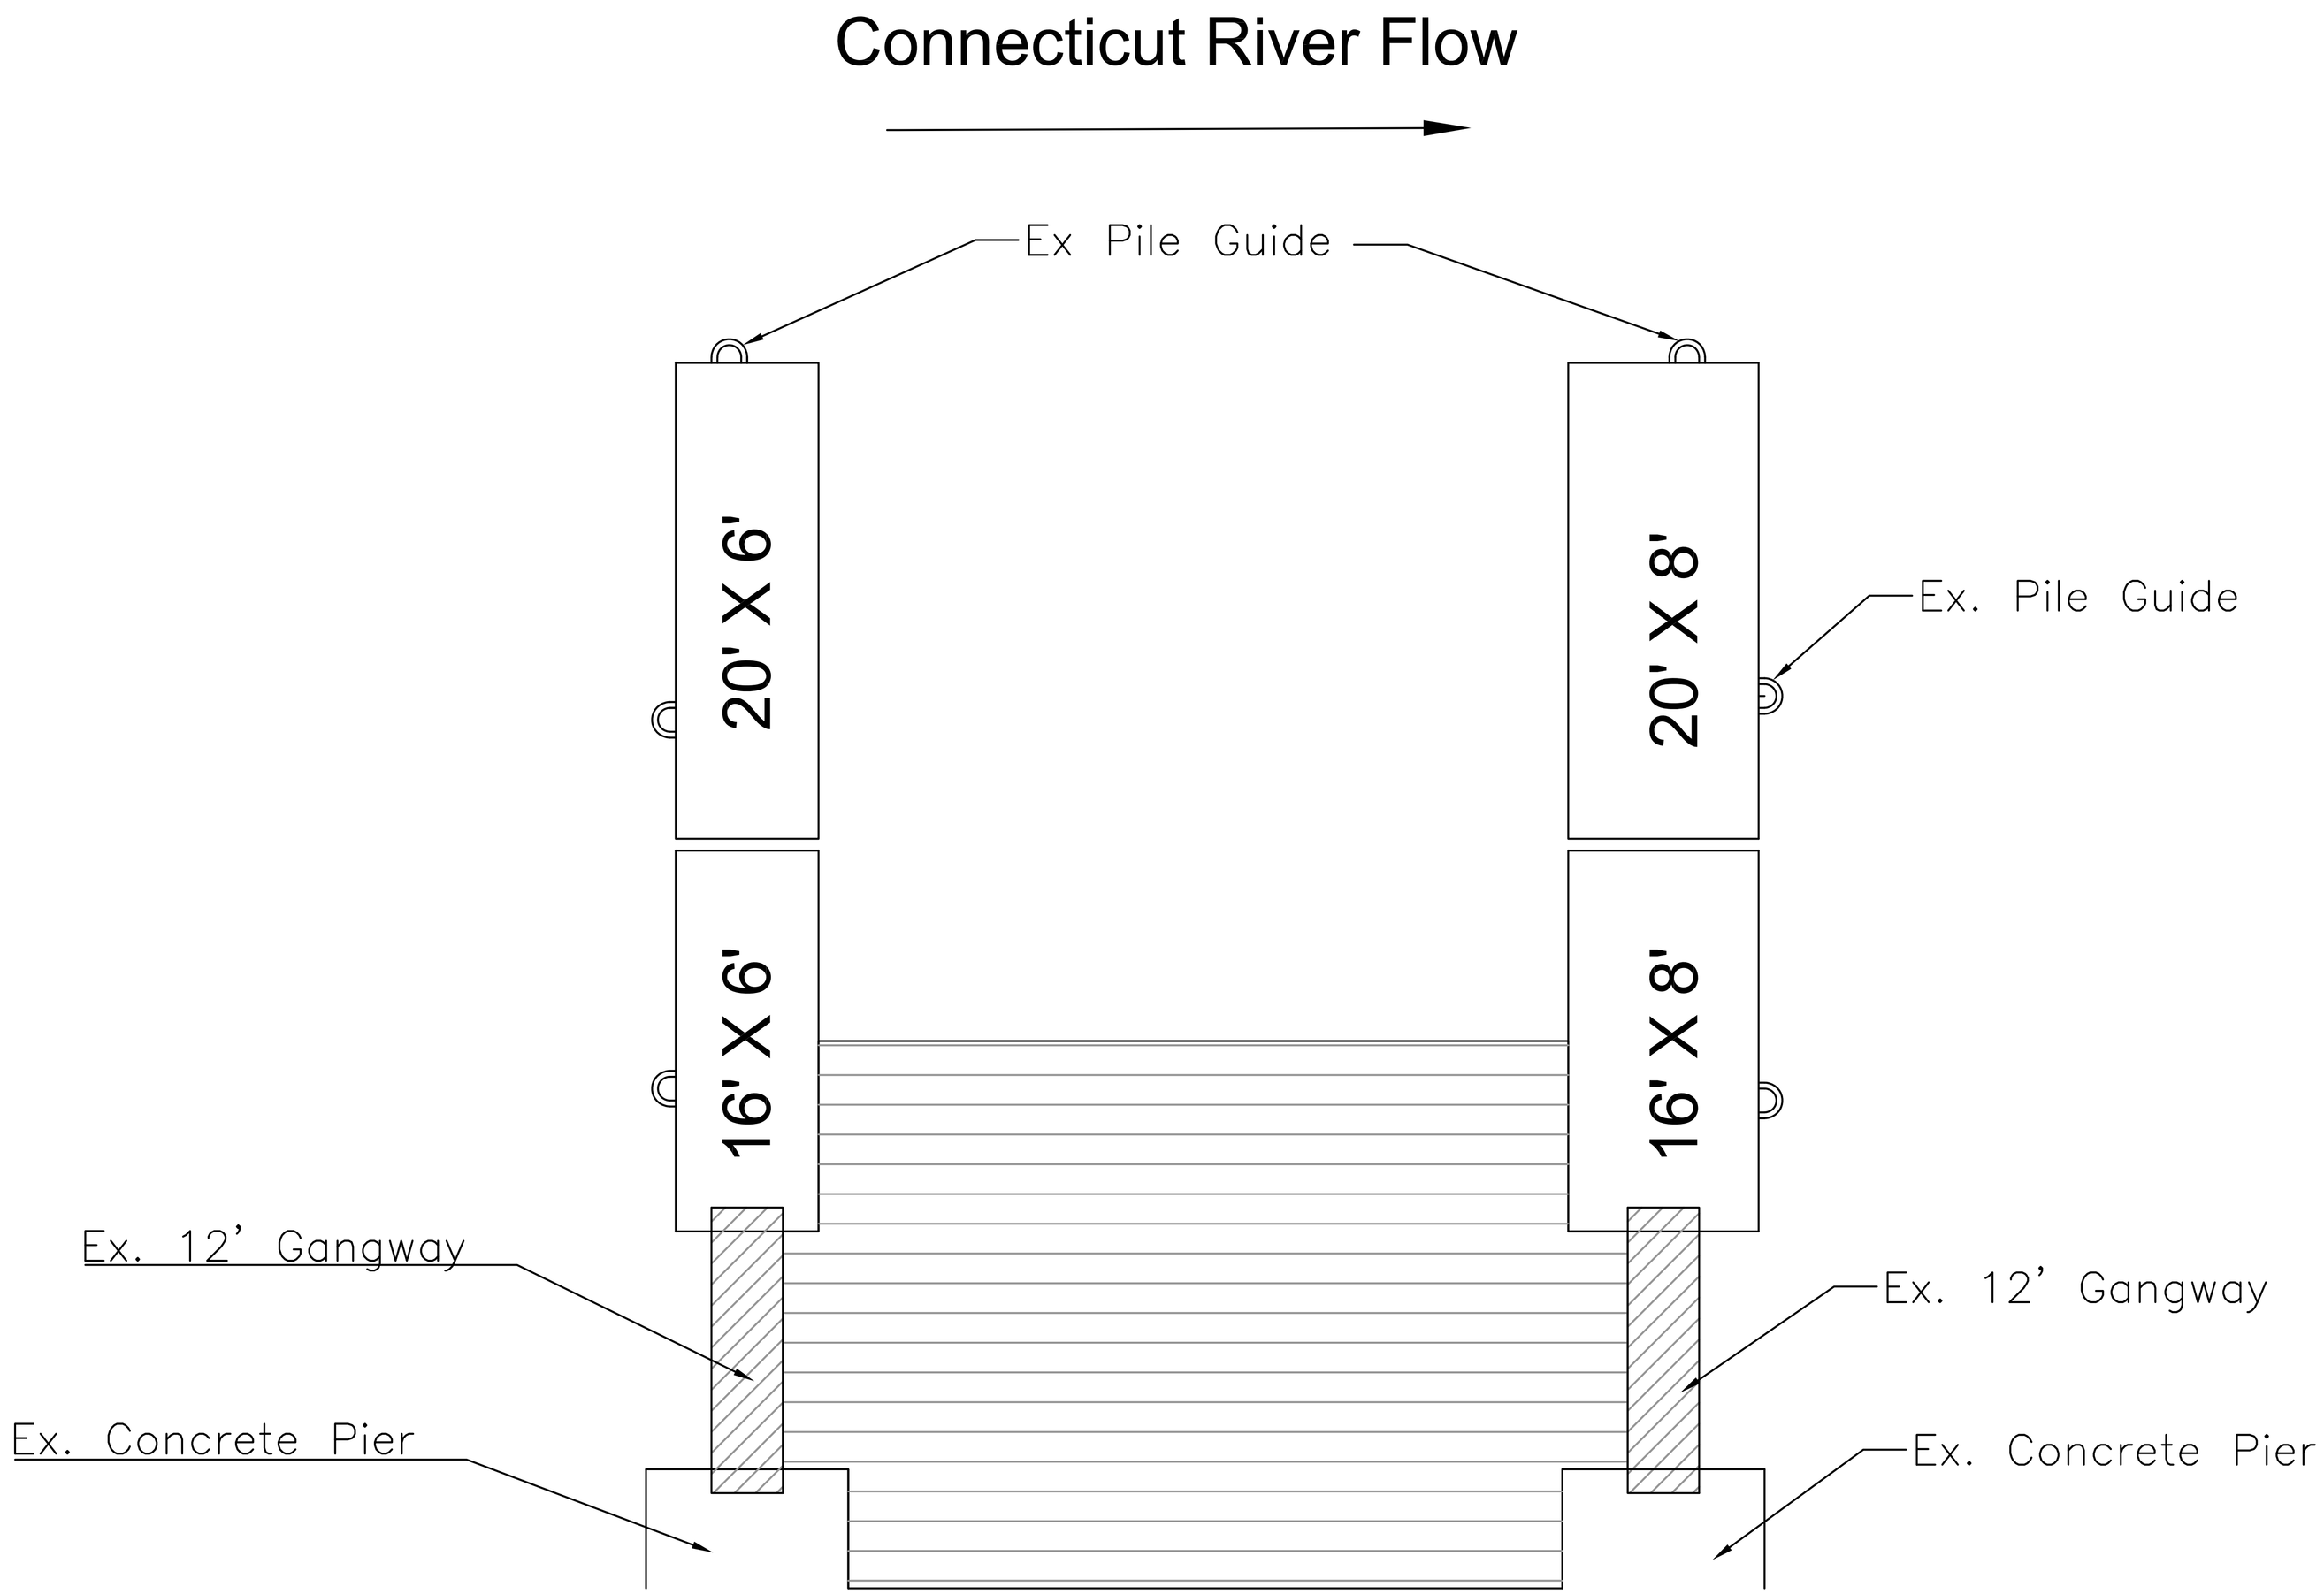

STATE OF CONNECTICUT
DEPARTMENT OF ENERGY
AND ENVIRONMENTAL PROTECTION
ENGINEERING AND FIELD SUPPORT SERVICES

ENGINEERING UNIT
163 GREAT HILL ROAD
PORTLAND, CONNECTICUT 06480
PHONE: 860-342-2215
FAX: 860-344-2560

PROJECT NAME & NUMBER:

ITB FOR DESIGN AND FABBRICATION SERVICES
FOR STATE BOAT LAUNCH DOCK SYSTEM

SHEET TITLE:

HADDAM MEADOWS STATE BOAT LAUNCH
FLOATING DOCKS

REVISIONS

DATE	DESCRIPTION	INITIALS

DATE: 12/03/2018	DESIGNED: XXX	SHEET #:
SCALE: NOT TO SCALE	DRAWN: ASE	1/1
CAD FILE: St Multiple Site Projects\ Floating Docks\ Haddam and Salmon RTB 2018-2019		