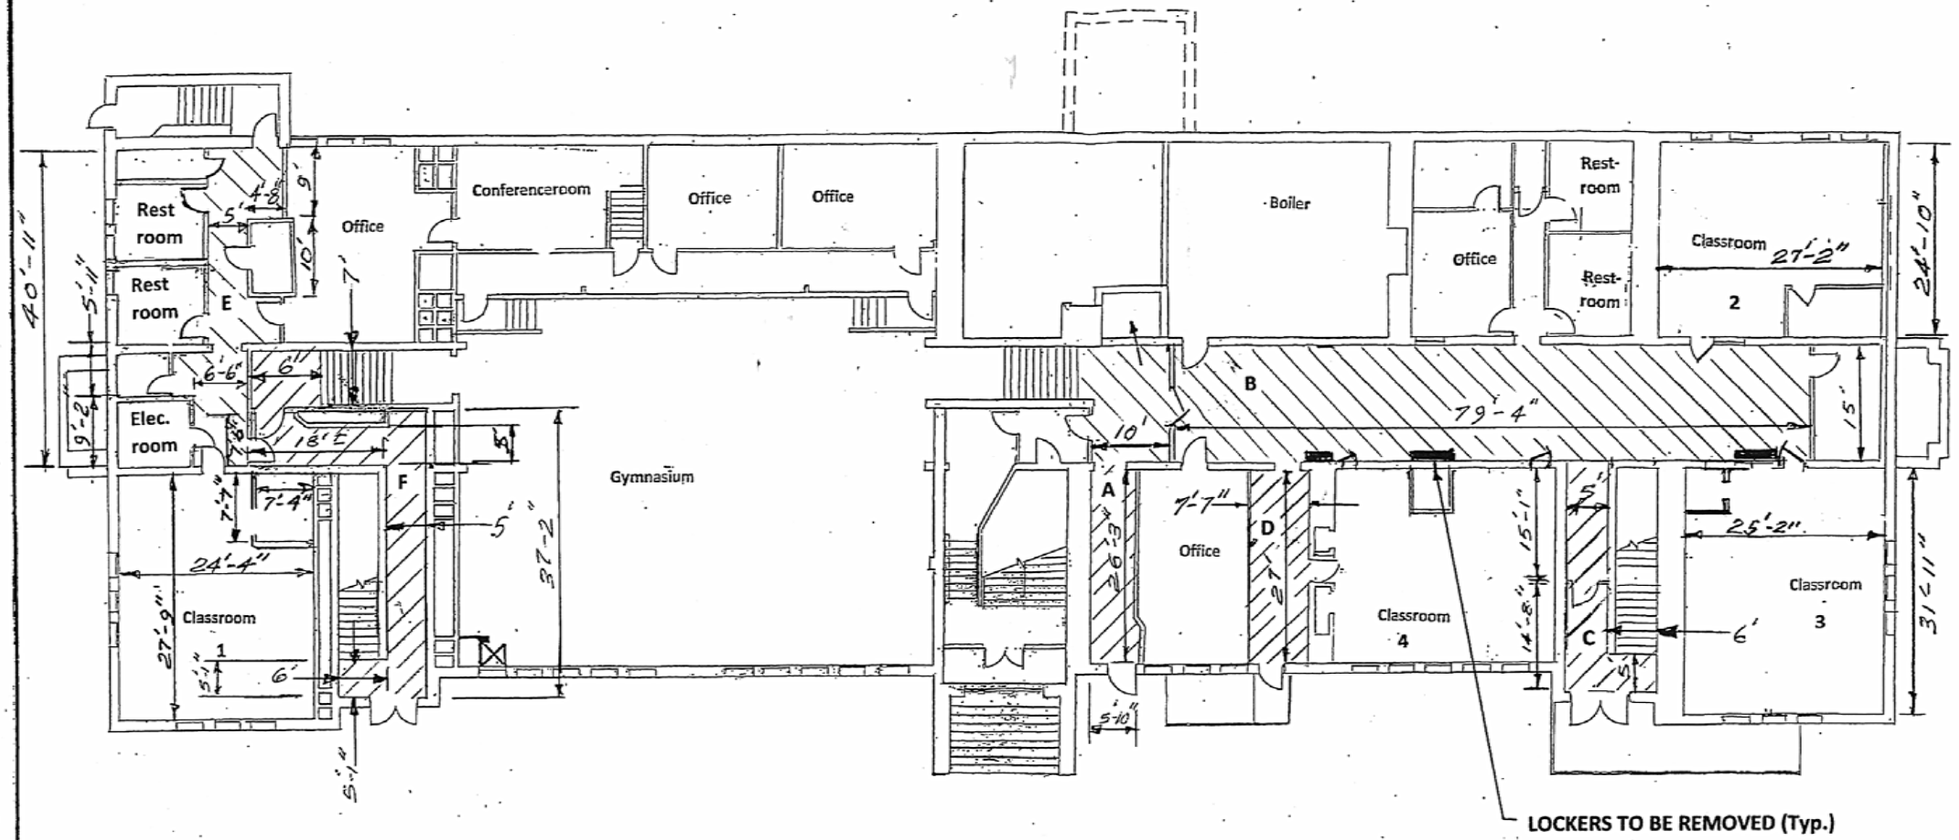

SLOCUM CHILD CARE CENTER

LOWER LEVEL FLOOR PLAN