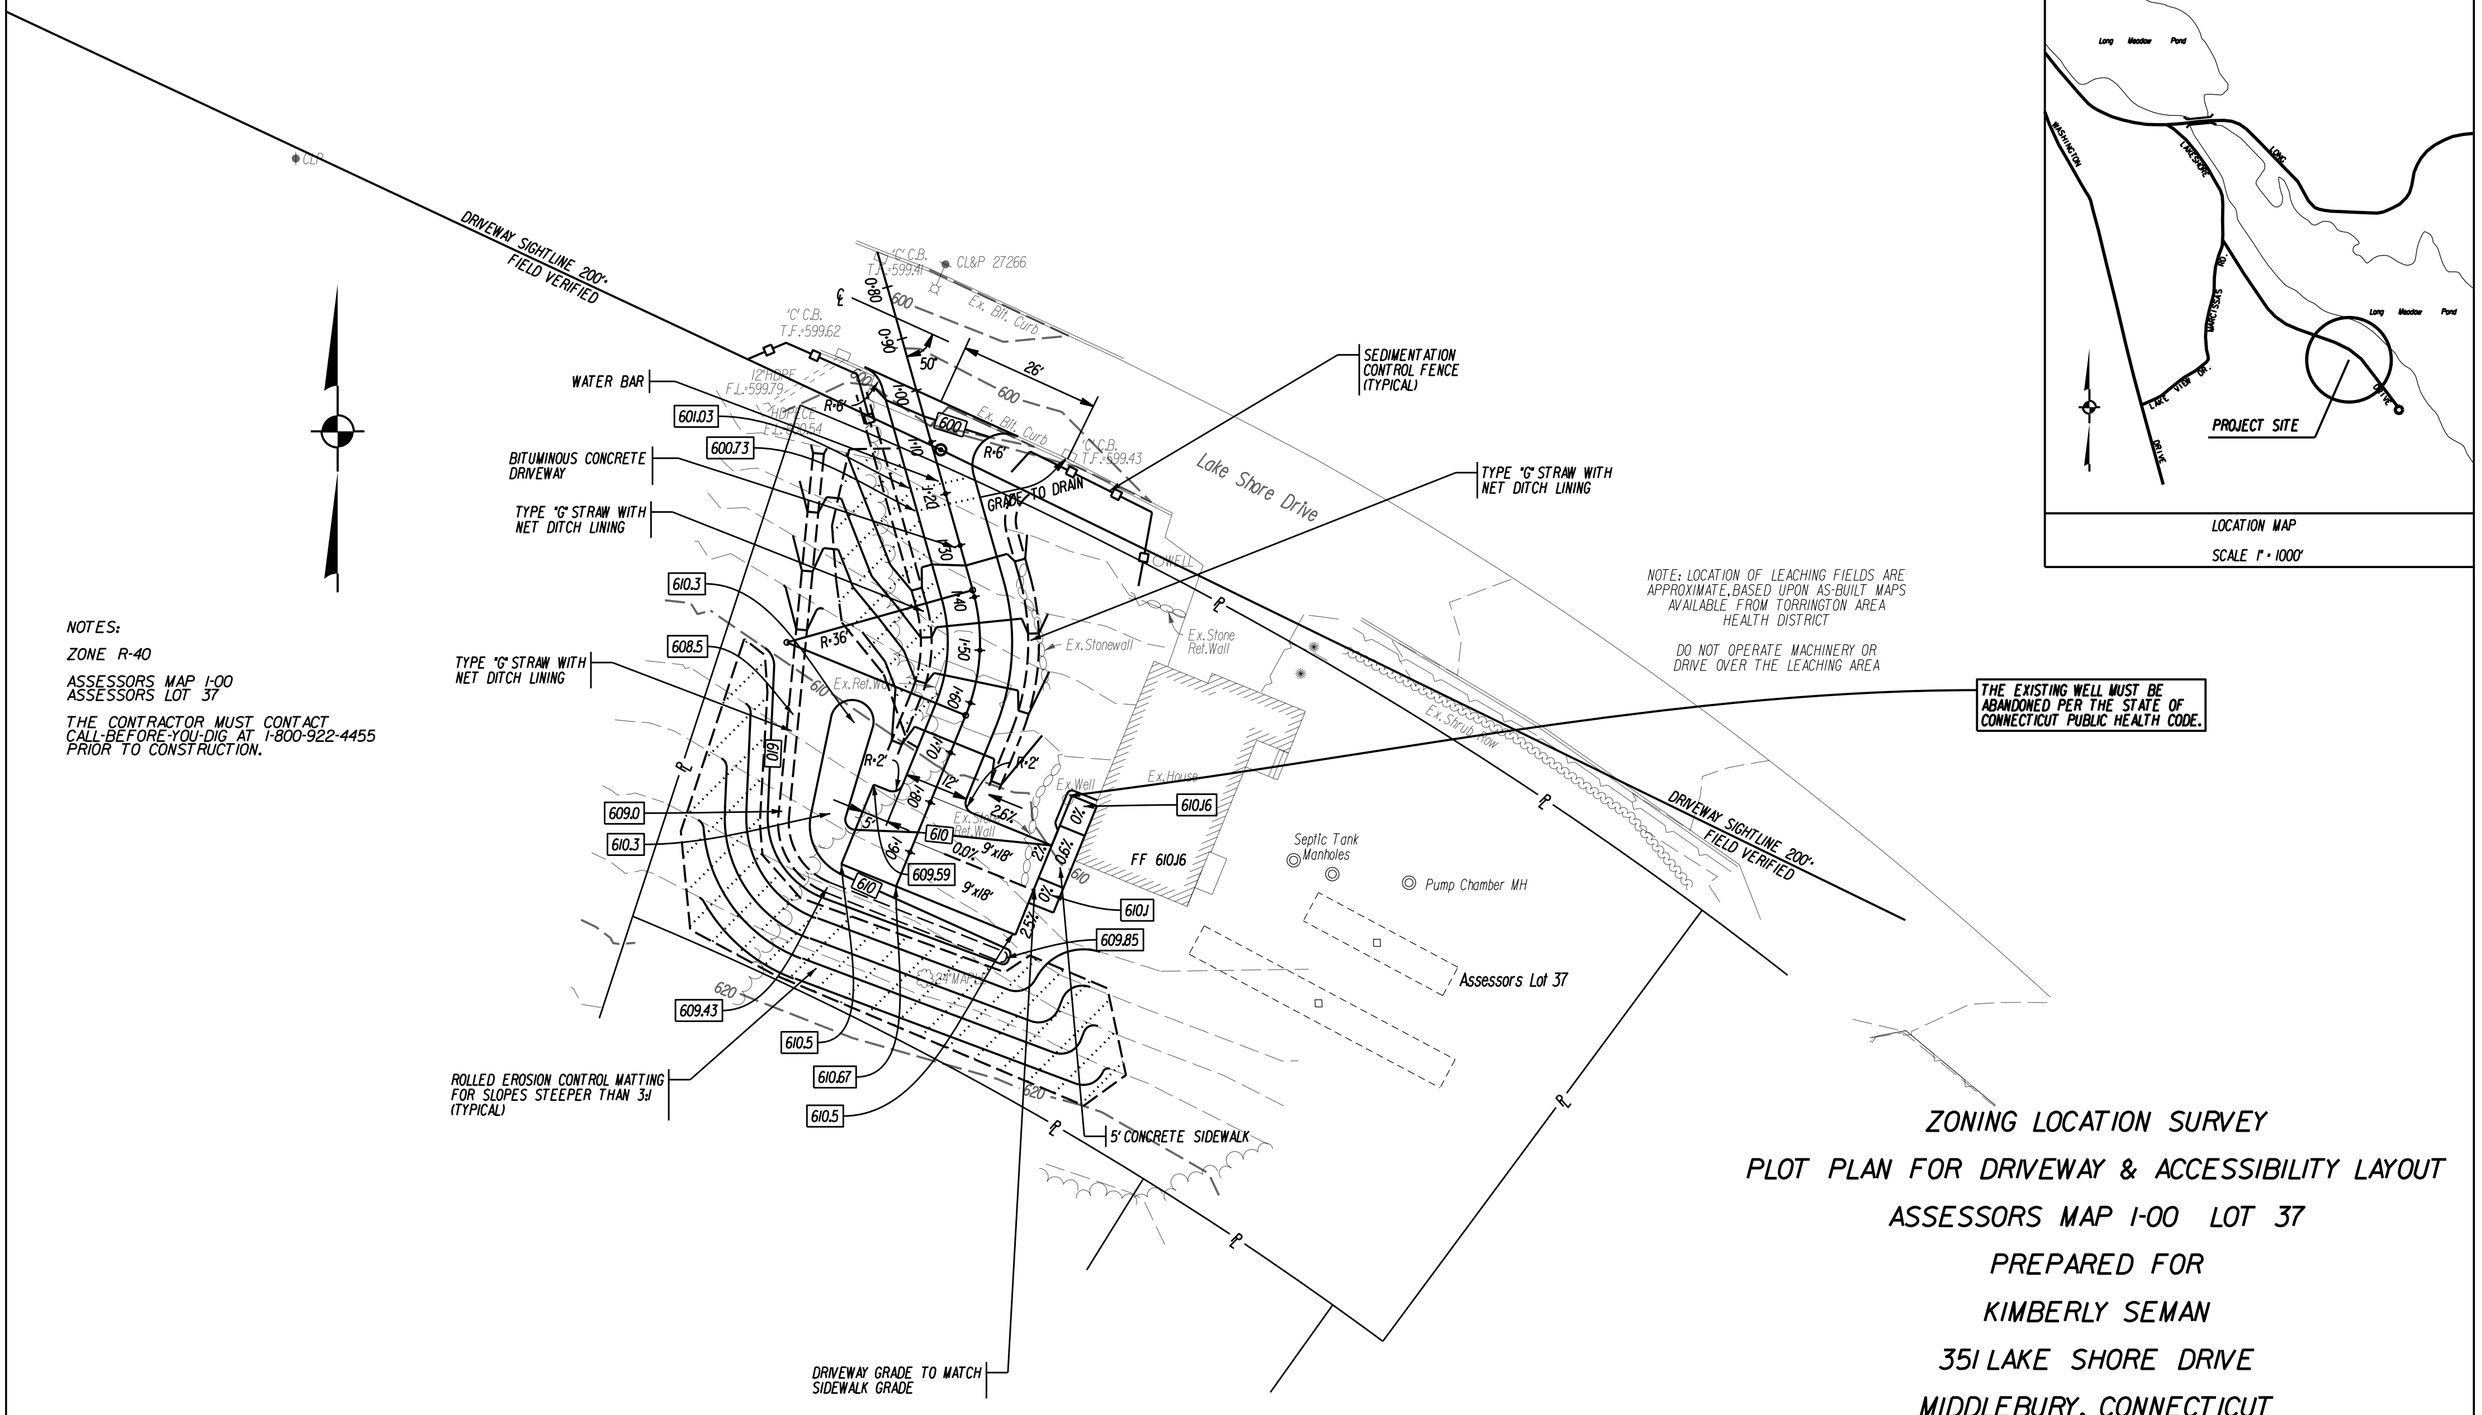

LOCATION MAP

SCALE 1" = 1000'

NOTES:

ZONE R-40

ASSESSORS MAP 1-00
ASSESSORS LOT 37

THE CONTRACTOR MUST CONTACT CALL-BEFORE-YOU-DIG AT 1-800-922-4455 PRIOR TO CONSTRUCTION.

ZONING LOCATION SURVEY

PLOT PLAN FOR DRIVEWAY & ACCESSIBILITY LAYOUT

ASSESSORS MAP 1-00 LOT 37

PREPARED FOR

KIMBERLY SEMAN

351 LAKE SHORE DRIVE

MIDDLEBURY, CONNECTICUT

SCALE: 1"=20' FEBRUARY 18, 2019

TO MY KNOWLEDGE AND BELIEF, THIS MAP IS SUBSTANTIALLY CORRECT AS NOTED HEREON.

JOSEPH M. GREEN P.E.
REG.NO.0026292

STATE OF CONNECTICUT JOSEPH M. GREEN No. PEN.0026292 LICENSED PROFESSIONAL ENGINEER

Robert Green Associates L.L.C.
Surveyors and Engineers
6 Old Waterbury Road
Terryville, Conn. 06786
Phone: (860)-589-0135
Fax: (860)-589-1342